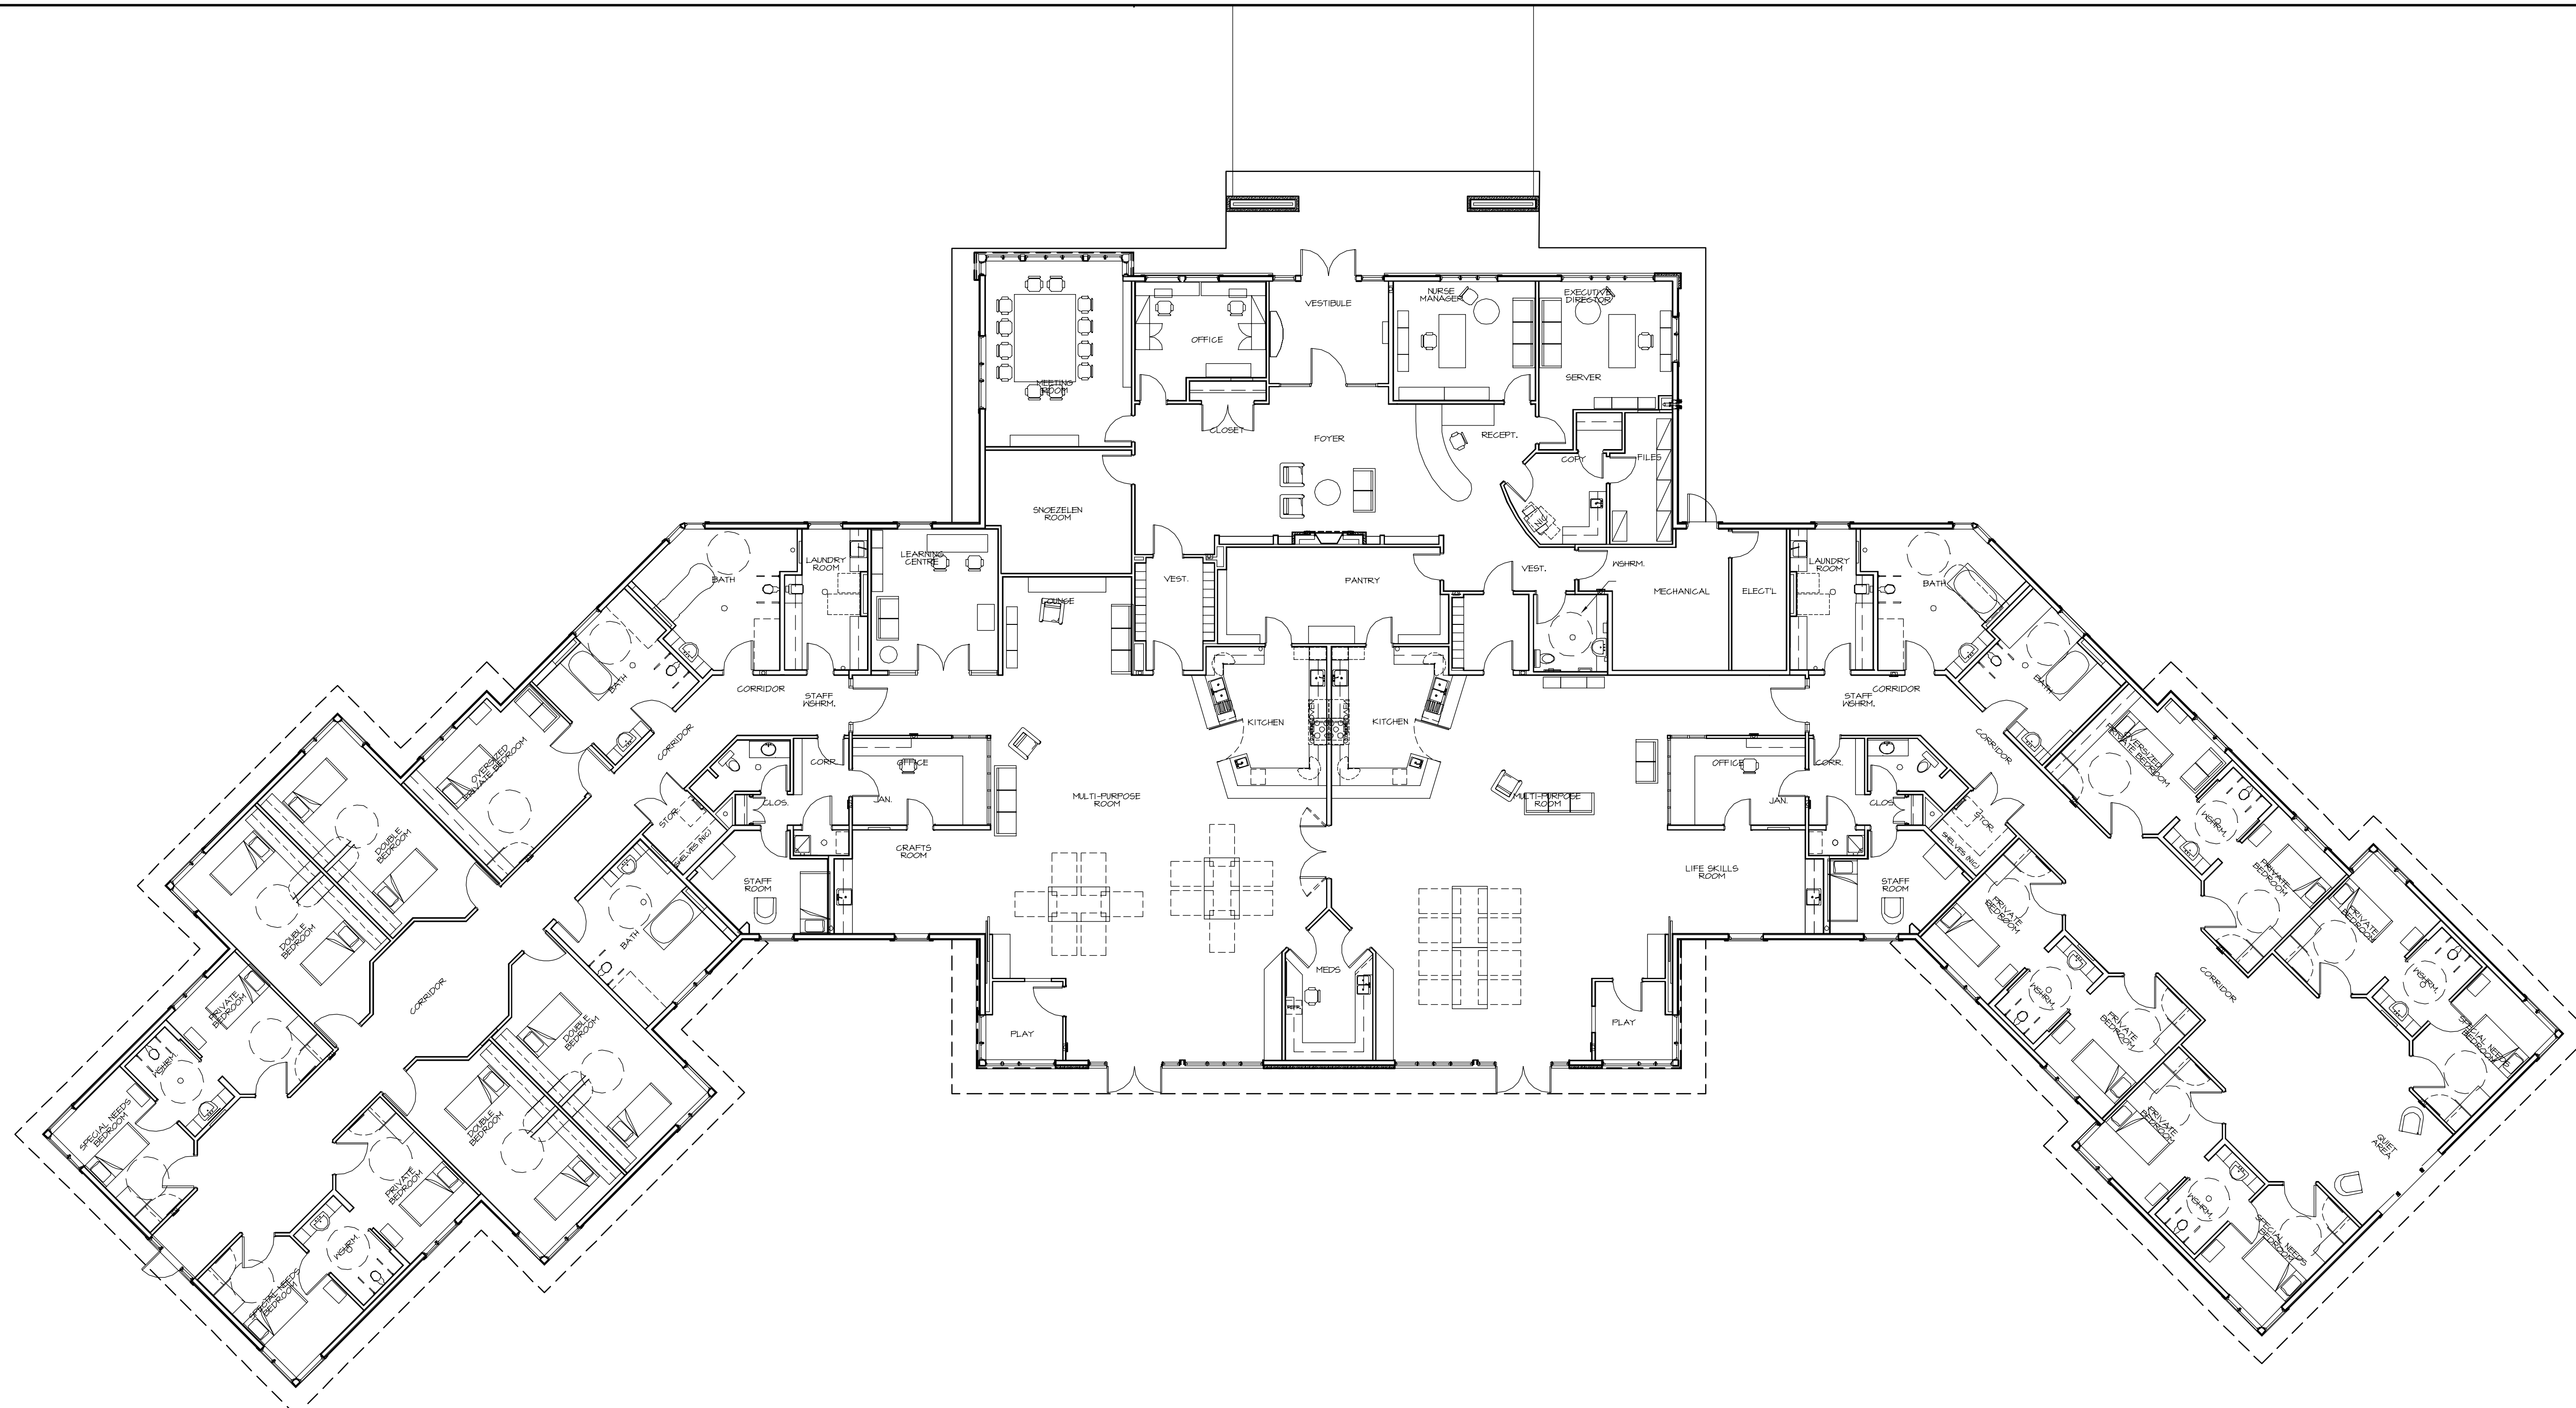

ROTARY HOME - RESPITE HOME CARE

GROUND FLOOR PLAN

6 October, 2008

SCALE: 1:250
JOB # 0203

BARRY J. HOBIN & ASSOCIATES ARCHITECTS INCORPORATED